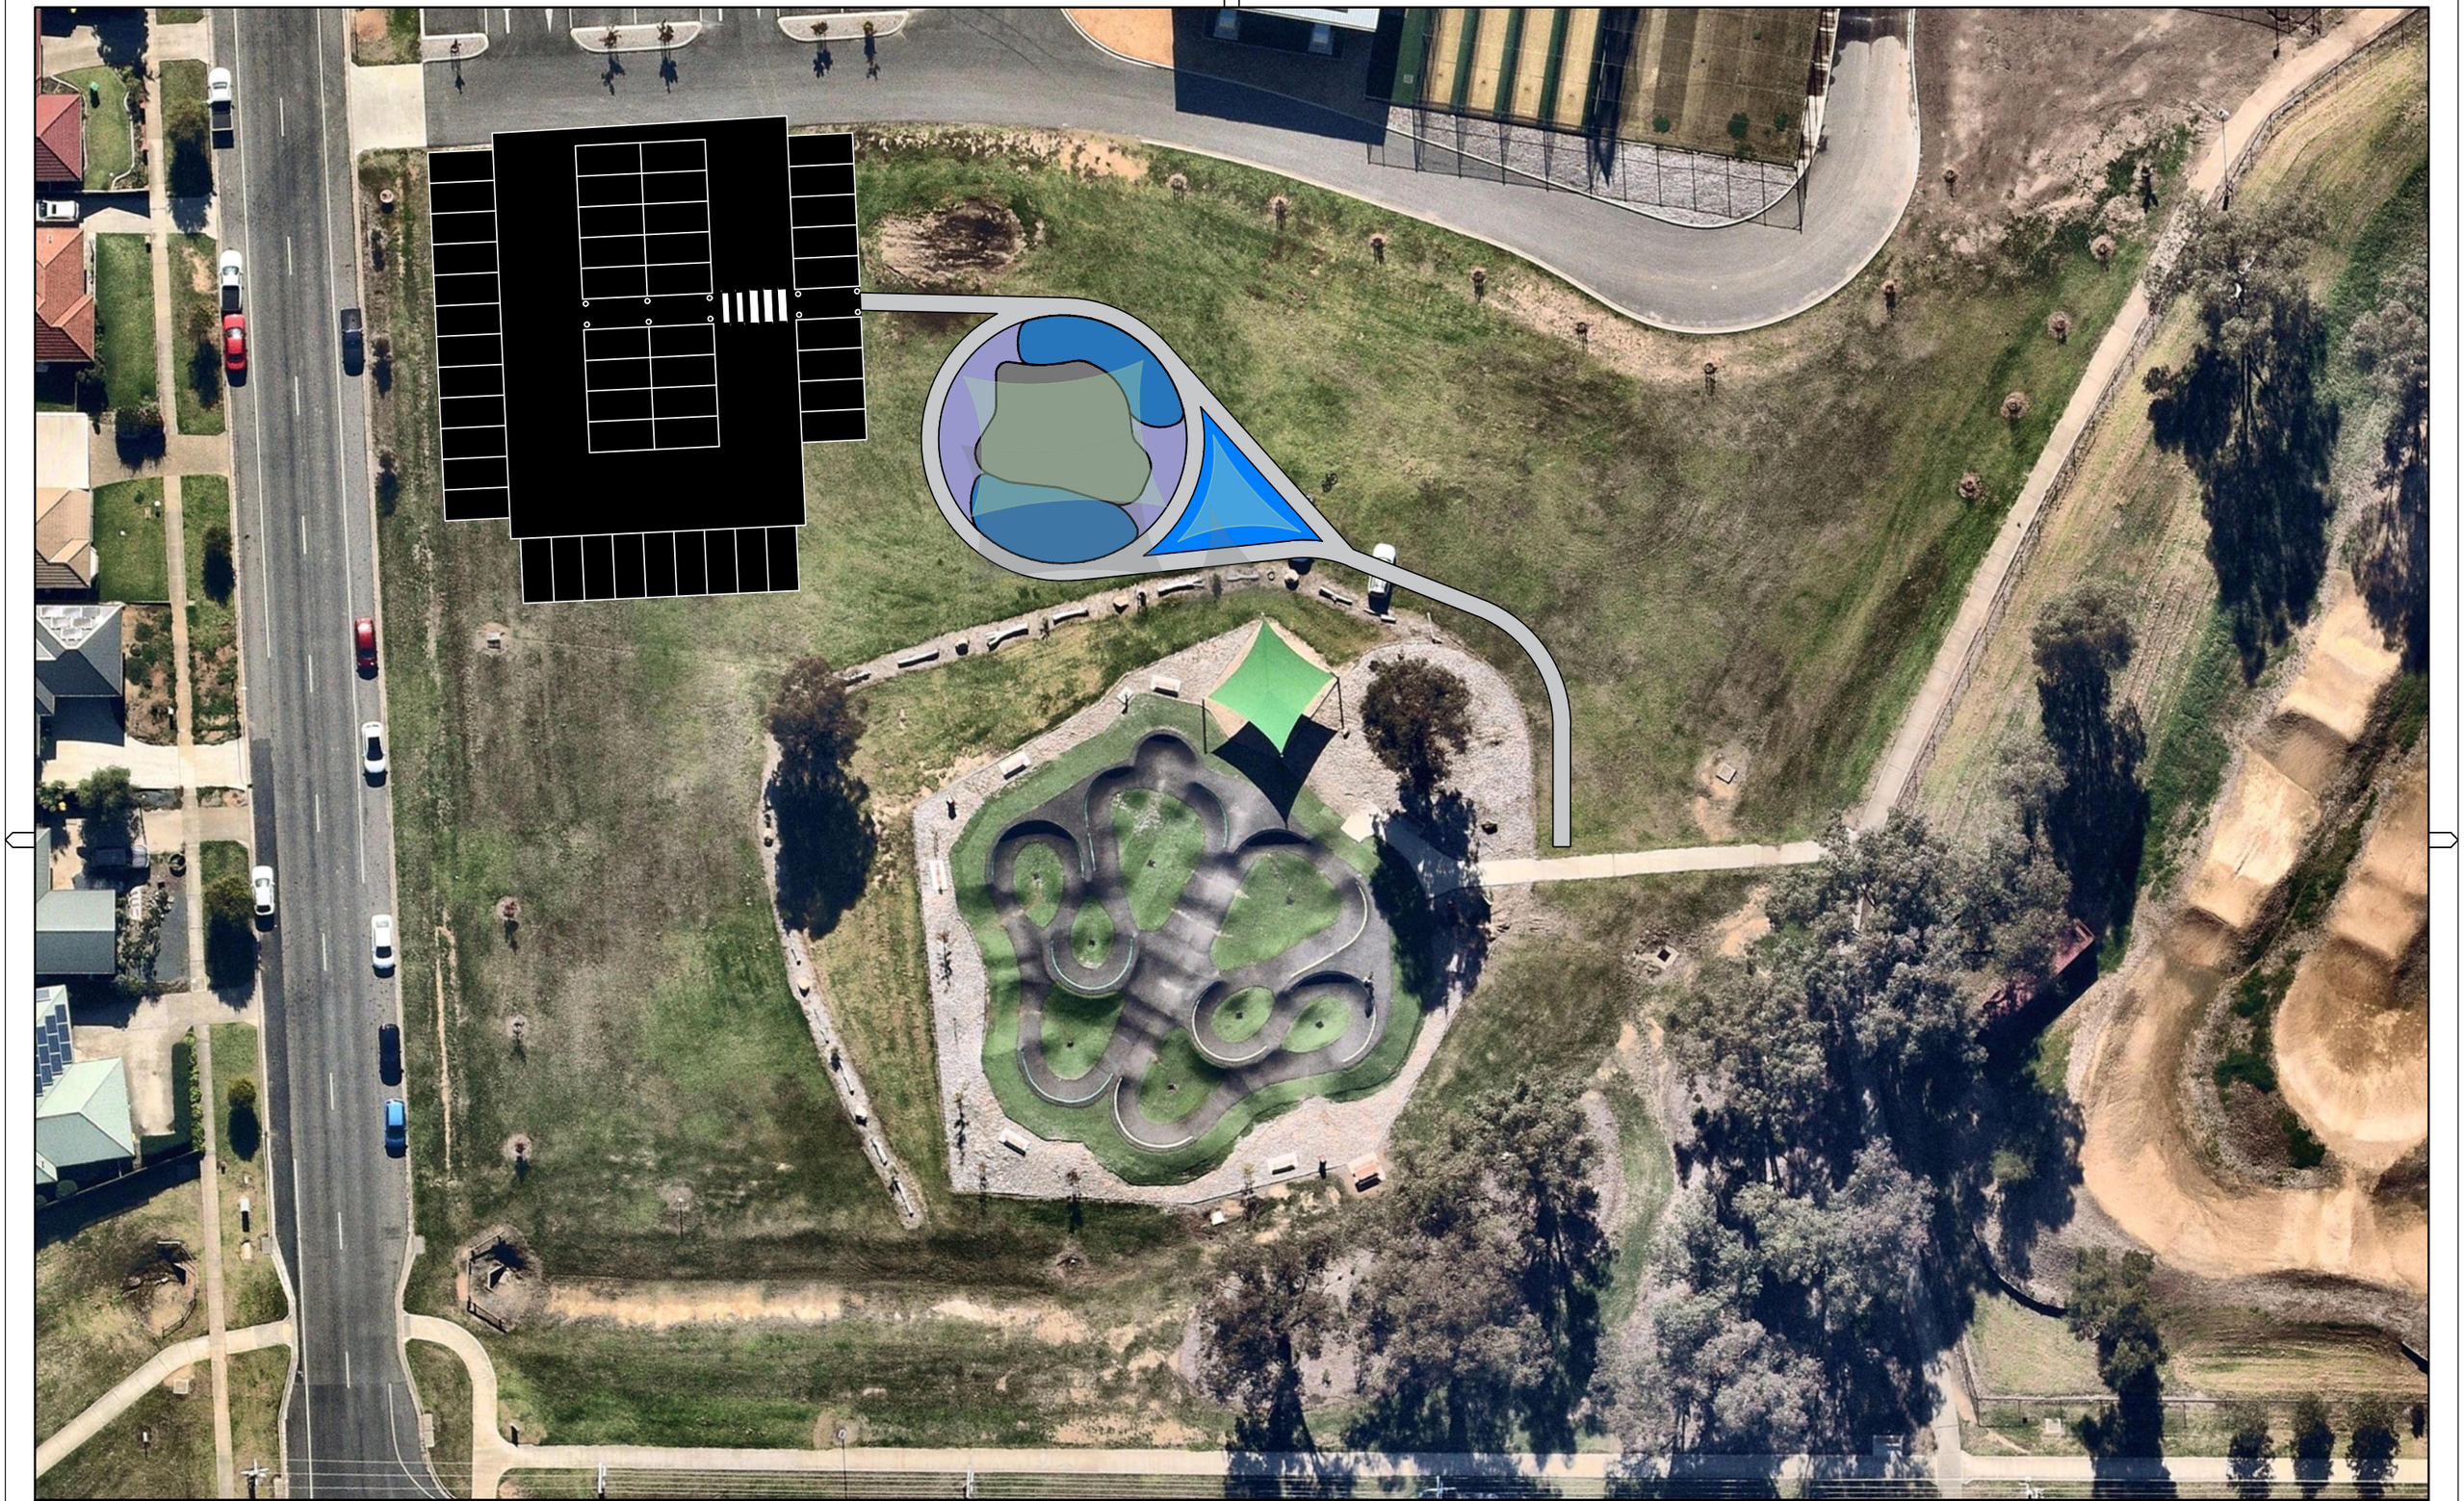


REV	DESCRIPTION	DATE

CITY OF WODONGA VIC

0

0

Horizontal Scale 1:
Vertical Scale 1:

DIAL 1100 BEFORE YOU DIG

WARNING

UNDERGROUND SERVICES HAVE BEEN PLOTTED FROM RECORDS SUPPLIED BY THE PUBLIC AUTHORITIES TO THE CITY OF WODONGA.
LOCATIONS HAVE BEEN INTERPRETED FROM THESE RECORDS & ARE APPROXIMATE ONLY. EXTREME CAUTION SHOULD BE TAKEN BY PERSONS EXCAVATING.

Designed		
Drawn	SK	10/08/2023
Checked		
Approved		

Birallee Park Concept Plan

, Wodonga

Schedule

Drawing No. 2770 **Rev A**

Sheet No. 3 of 3 .dwg

© City of Wodonga A3