WODONGA CREEK ACTIVATION PROJECT

Community Consultation – Detailed Design

Date: 18 December 2025 Revision: F

Prepared for City of Wodonga by

Woodward Land & Civil and Yonder Landscape Architecture

CITY OF WODONGA VIC

Woodward × yonder.

Contents


Overall Site Plan	**3**
Dick Street Underpass & Stock Route Reserve South	**4**
Stock Route Reserve North	**5**
Wodonga Creek Frontage	**6**
Diamond Park Playspace - Overall Plan	**7**
Diamond Park Playspace - 'The Hill' (Little Kid's Play)	**8**
Diamond Park Playspace - 'The Creek' (Waterplay)	**9**
Diamond Park Playspace - 'The Forest' (Adventure Play)	**10**

Project: Wodonga Creek Activation Project
Commissioned by: Wodonga City Council

Prepared by Yonder Landscape Architecture, PO Box 1198, Albury NSW 2640 Australia ABN 68 437 343 209

This Document is copyright protected and may only be used for the purpose for which it was commissioned. Unauthorised use prohibited. All dimensions and levels to be checked on the project before commencing any works or shop drawings. Drawings not to be scaled. Concept design only. Images and concepts are intended to demonstrate possible design outcomes only. Final design outcomes are subject to detailed design and budget. Not to be used for construction purposes © December 2025 Trustee for the Sims and Slade Family Trust trading as Yonder Landscape Architecture.

STATUS	DATE	BY	CHECKED	VERSION
Preliminary issue	26/07/24			
Concept Plan for internal review	13/09/24	LL	TW/FS	B
Concept Plan	18/09/24	LL	TW/FS	C
Concept Plan update	22/11/24	LL	TW/FS	D
Concept Plan update	13/12/24	FS	TW/FS	E
Community engagement	18/12/25	FS	TW	F

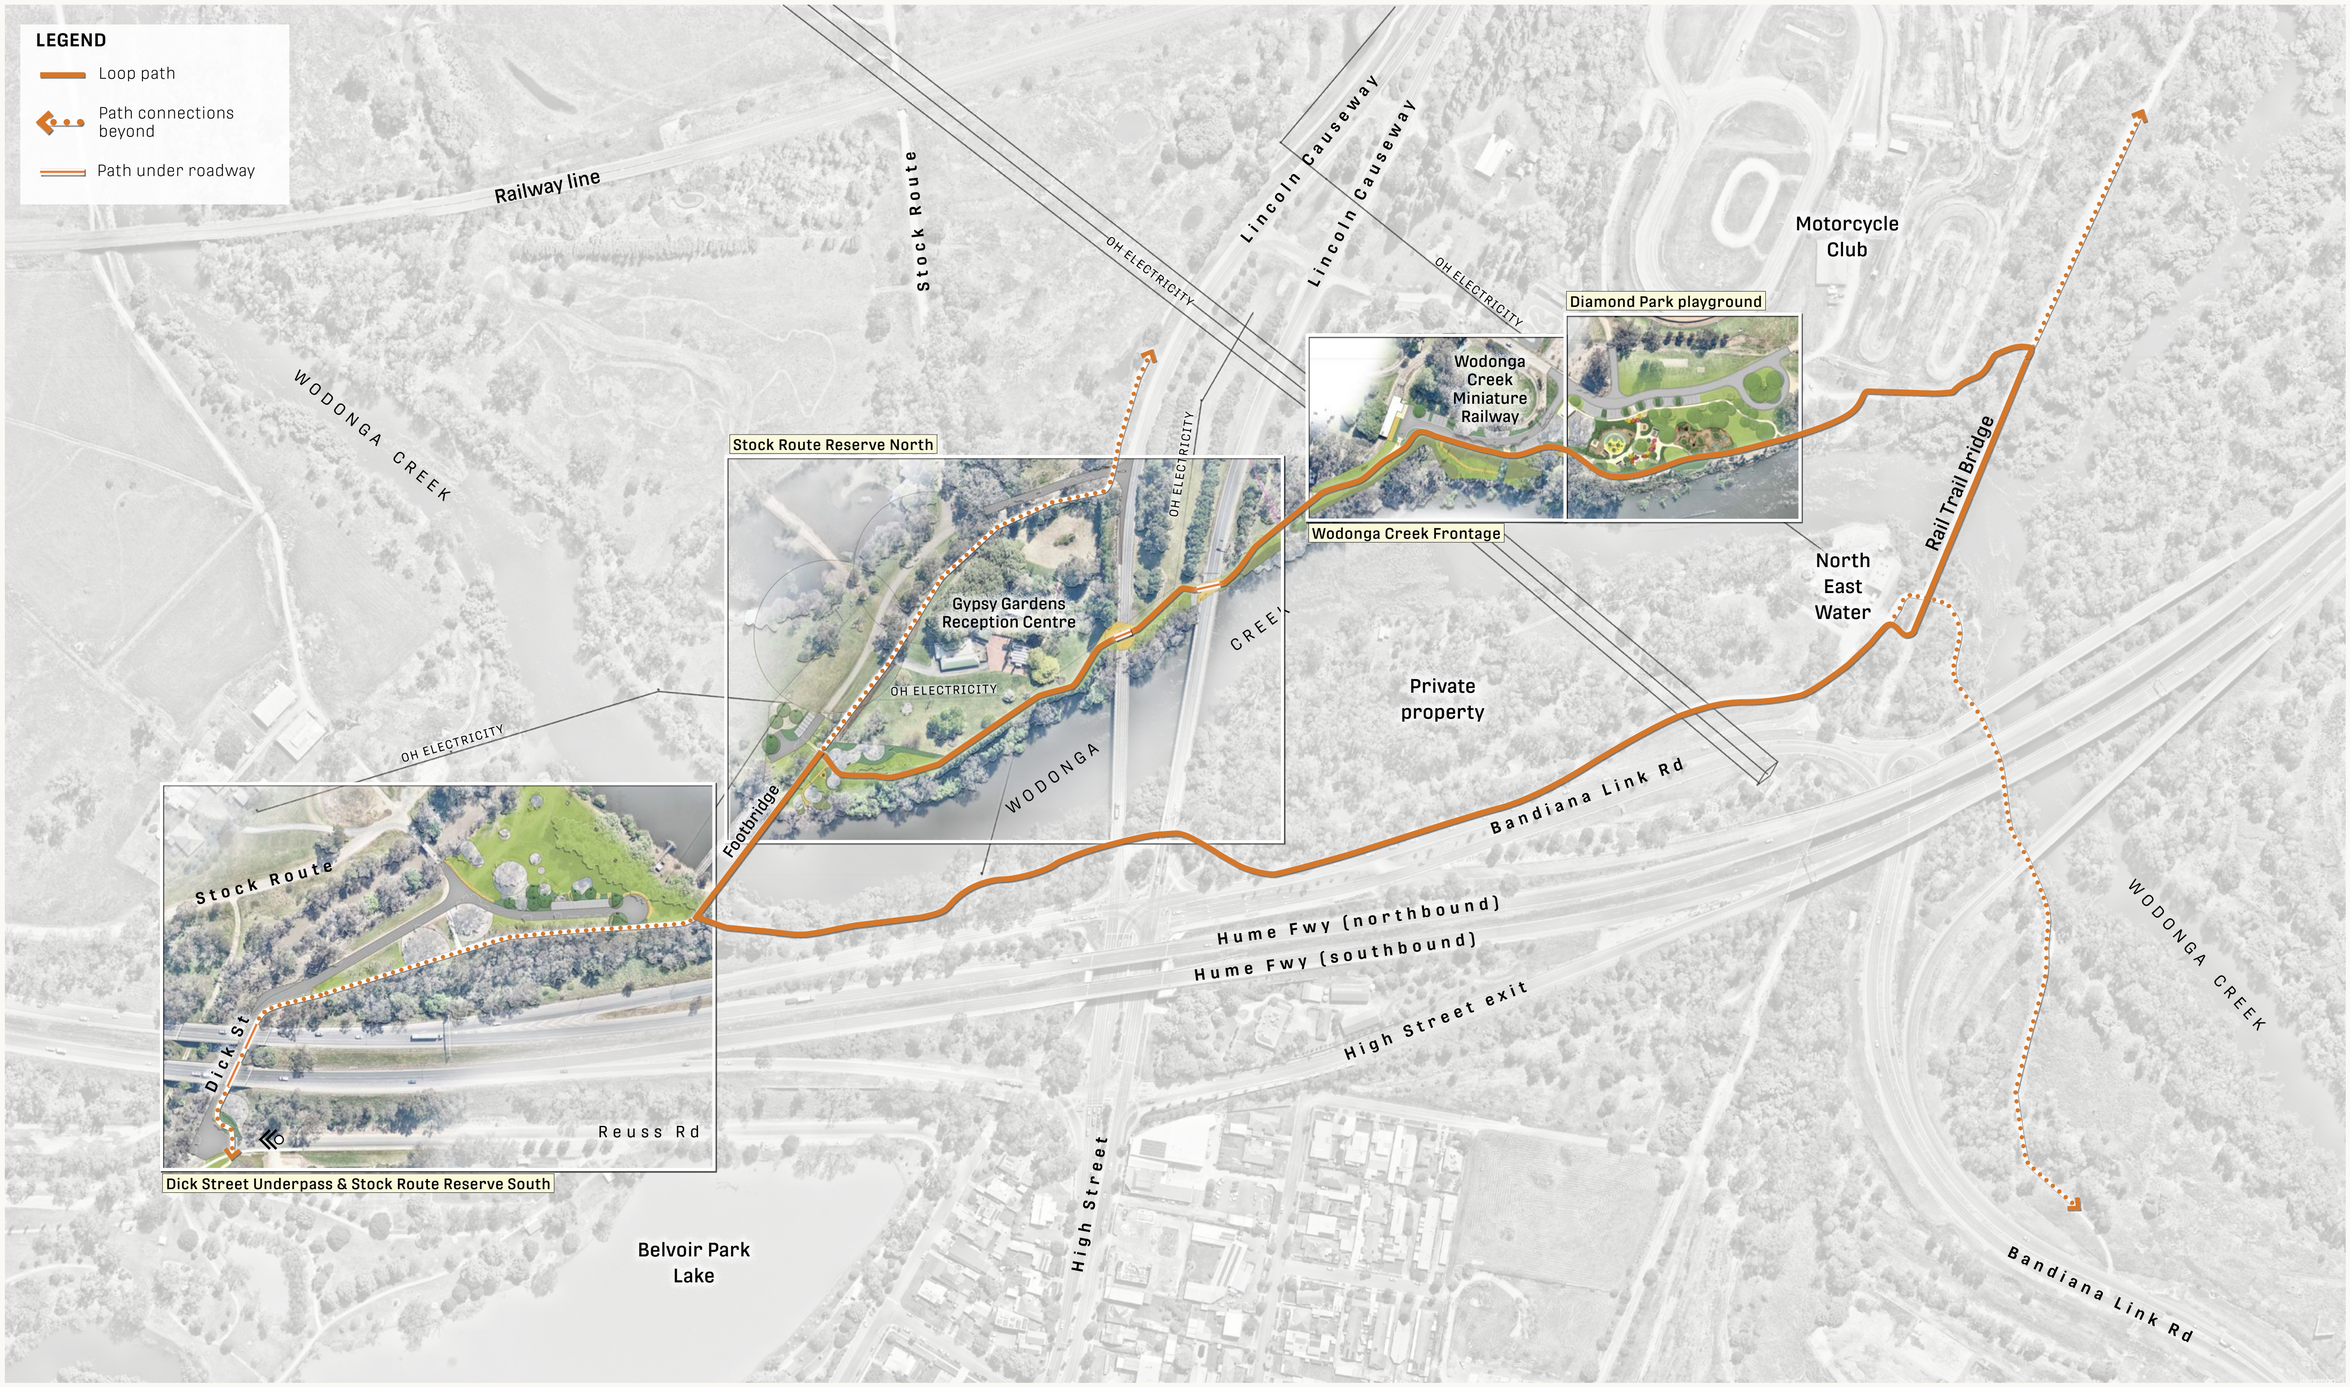

WODONGA CREEK ACTIVATION PROJECT **OVERALL SITE PLAN**

0 20 40 60 80 100m 1:2000 @ A1 1:4000 @ A3

N

Woodward × yonder.



LEGEND

EXISTING

- Path
- Vegetation

PROPOSED

- Tree
- Paths
- Grass
- Native groundcover planting
- Bank stabilisation works
- Mulch under existing trees
- Road
- Car parking
- Granitic gravel
- Wall
- Bollards



WODONGA CREEK ACTIVATION PROJECT **DICK STREET UNDERPASS & STOCK ROUTE RESERVE SOUTH**

0 5 10 15 20 25m 1:500 @ A1 1:1000 @ A3

Woodward × yonder.

LEGEND

EXISTING

- Path
- Vegetation

PROPOSED

- Trees
- Paths
- Granitic gravel
- Bank stabilisation works
- Native groundcover planting
- Road
- Car parking
- Fence to Gypsy Gardens Reception Centre
- Cultural heritage zone - no works permitted.



WODONGA CREEK ACTIVATION PROJECT **STOCK ROUTE RESERVE NORTH**

0 5 10 15 20 25m 1:500 @ A1 1:1000 @ A3

Woodward × yonder.

LEGEND

EXISTING

- Vegetation

PROPOSED

- Tree
- Paths
- Grass
- Native planting
- Bank stabilisation works
- Road
- Car parking
- Granitic gravel
- Wall
- Fence
- Bollards
- Mulch under existing trees

Improved vehicular access with turnaround, and new sealing.

New car parking.

Disabled car parking.

Miniature Railway Station

Wodonga Creek Miniature Railway

Road to be re-aligned so that it is located west of the existing public toilets, allowing safer access for pedestrians. Fencing to Wodonga Creek Miniature Railway to be re-located to suit.

Public amenities to be upgraded.

New car parking adjacent to the public amenities.

Lockable gate.

New table setting and bench seat.

Low seat wall.

2.5m shared path along the creek edge.

Lockable gate for access by Miniature Railway.

OH ELECTRICITY

Grassed area for access to the creek, with a low wall to take up the grade and a lower path.


Emergency and maintenance access for authorities.

Lockable gate for access by Miniature Railway.

WODONGA CREEK





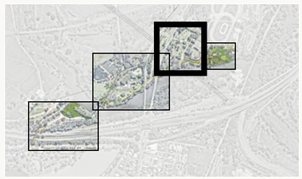


WODONGA CREEK ACTIVATION PROJECT **WODONGA CREEK FRONTAGE**

0 2.5 5 7.5 10 12.5m 1:250 @ A1 1:500 @ A3

N

Woodward × yonder.

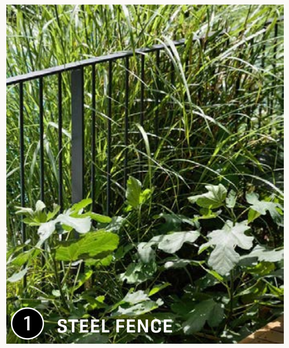













LEGEND

EXISTING

- Vegetation

PROPOSED

- Tree
- Native planting
- Garden beds
- Grass
- Organic softfall
- Sand
- Gravel
- Mudstone edge
- Water channel
- Paths
- Feature paving
- Rubber softfall
- Car parking
- Roads
- Low fence
- Bollards
- Feature shelters
- Picnic shelters
- Mulch under existing trees

WODONGA CREEK ACTIVATION PROJECT **DIAMOND PARK PLAYSPACE** PLAN

0 2.5 5 7.5 10 12.5m 1:250 @ A1
1:500 @ A3

N

Woodward × yonder.


1 TODDLER TWIN SWING



2 SMALL SPINNER


3 THONGAPHONE


4 GUMNUT CUBBY


5 DOUBLE ROCKER


6 CONCRETE SLIDE

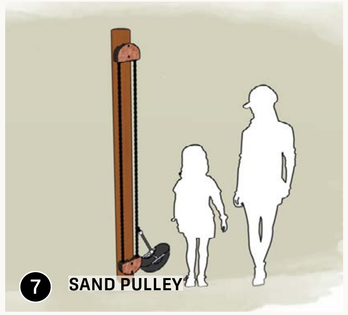
7 SAND PULLEY


8 SAND TABLE


9 BALANCING LOG


10 BEASTIE

LEGEND

PROPOSED

- Trees
- Garden beds
- Grass
- Organic softfall
- Sand
- Paths
- Feature paving
- Rubber softfall (with proposed contours)
- Low fence




11 POTION MAKING STONE


12 MOUND PLAY


13 LONG TABLE




Fenced younger children's play. Focus on sensory experiences, nature and discovery.

WODONGA CREEK ACTIVATION PROJECT **DIAMOND PARK PLAYSPACE** 'THE HILL' (LITTLE KID'S PLAY)


0 1 2 3 4 5m 1:100 @ A1 1:200 @ A3

Woodward × yonder.

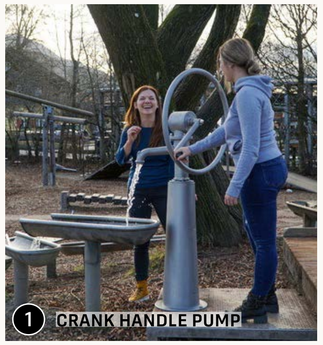
1 CRANK HANDLE PUMP


2 LEVER PUMP


3 MUSHROOM SPRING

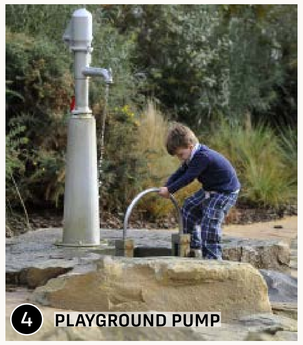
4 PLAYGROUND PUMP


5 SEE-SAW PUMP


6 WATER FLAP


7 SICKLE GATE


8 RECTANGULAR FLAP


9 ROTATING GATE


10 BALL VALVE


11 WATER FLOODER


12 SMALL BUCKET WHEEL


13 SPRAY HEAD


14 TURTLE

LEGEND

PROPOSED

- Trees
- Garden beds
- Grass
- Mudstone edge
- Water channel
- Paths
- Low fence



Focus on exploring water, how it moves and how we can control it.

WODONGA CREEK ACTIVATION PROJECT **DIAMOND PARK PLAYSPACE 'THE CREEK (WATERPLAY)**

0 1 2 3 4 5m 1:100 @ A1 1:200 @ A3

Woodward × yonder.













LEGEND

PROPOSED

- Trees
- Garden beds
- Grass
- Organic softfall
- Rubber softfall
- Paths
- Feature paving



Older children's play. Focus on challenging and unique play experiences.

WODONGA CREEK ACTIVATION PROJECT **DIAMOND PARK PLAYSPACE 'THE FOREST'** (ADVENTURE PLAY)

0 1 2 3 4 5m

1:100 @ A1
1:200 @ A3

N

Woodward × yonder.