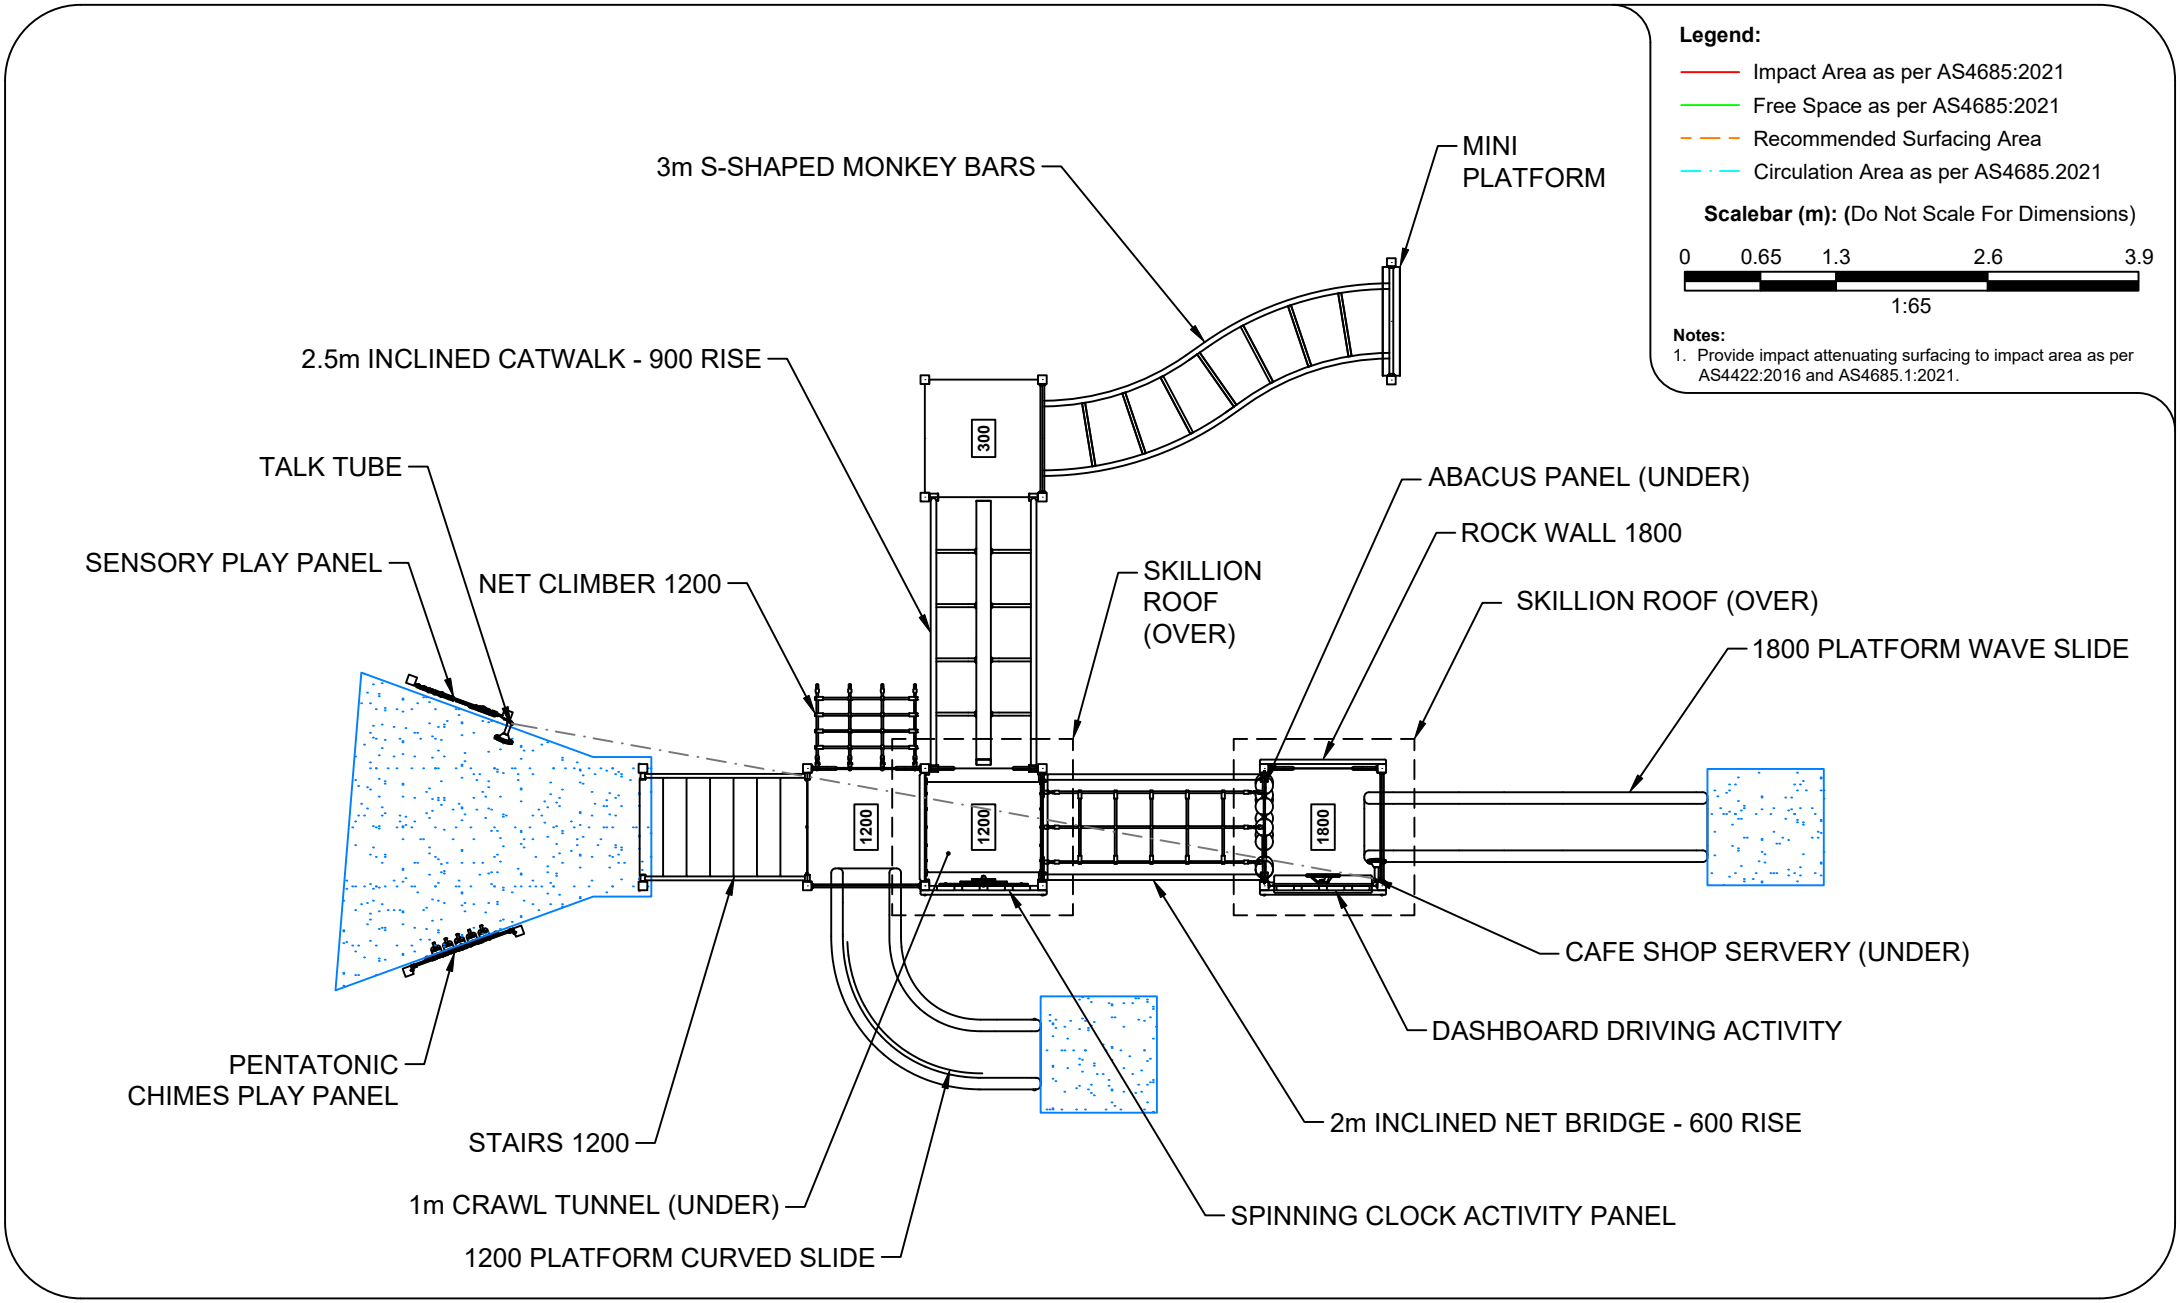
Legend:
Impact Area as per AS4685:2021
Free Space as per AS4685:2021
Recommended Surfacing Area
Circulation Area as per AS4685.2021
Scalebar (m): (Do Not Scale For Dimensions)
0
0.65
1.3
2.6
3.9
1:65
Notes:
1. Provide impact attenuating surfacing to impact area as per AS4422:2016 and AS4685.1:2021.
3m S-SHAPED MONKEY BARS
MINI PLATFORM
2.5m INCLINED CATWALK - 900 RISE
TALK TUBE
SENSORY PLAY PANEL
NET CLIMBER 1200
SKILLION ROOF (OVER)
ABACUS PANEL (UNDER)
ROCK WALL 1800
SKILLION ROOF (OVER)
1800 PLATFORM WAVE SLIDE
300
1200
1200
1800
CAFE SHOP SERVERY (UNDER)
DASHBOARD DRIVING ACTIVITY
PENTATONIC CHIMES PLAY PANEL
STAIRS 1200
2m INCLINED NET BRIDGE - 600 RISE
1m CRAWL TUNNEL (UNDER)
SPINNING CLOCK ACTIVITY PANEL
1200 PLATFORM CURVED SLIDE

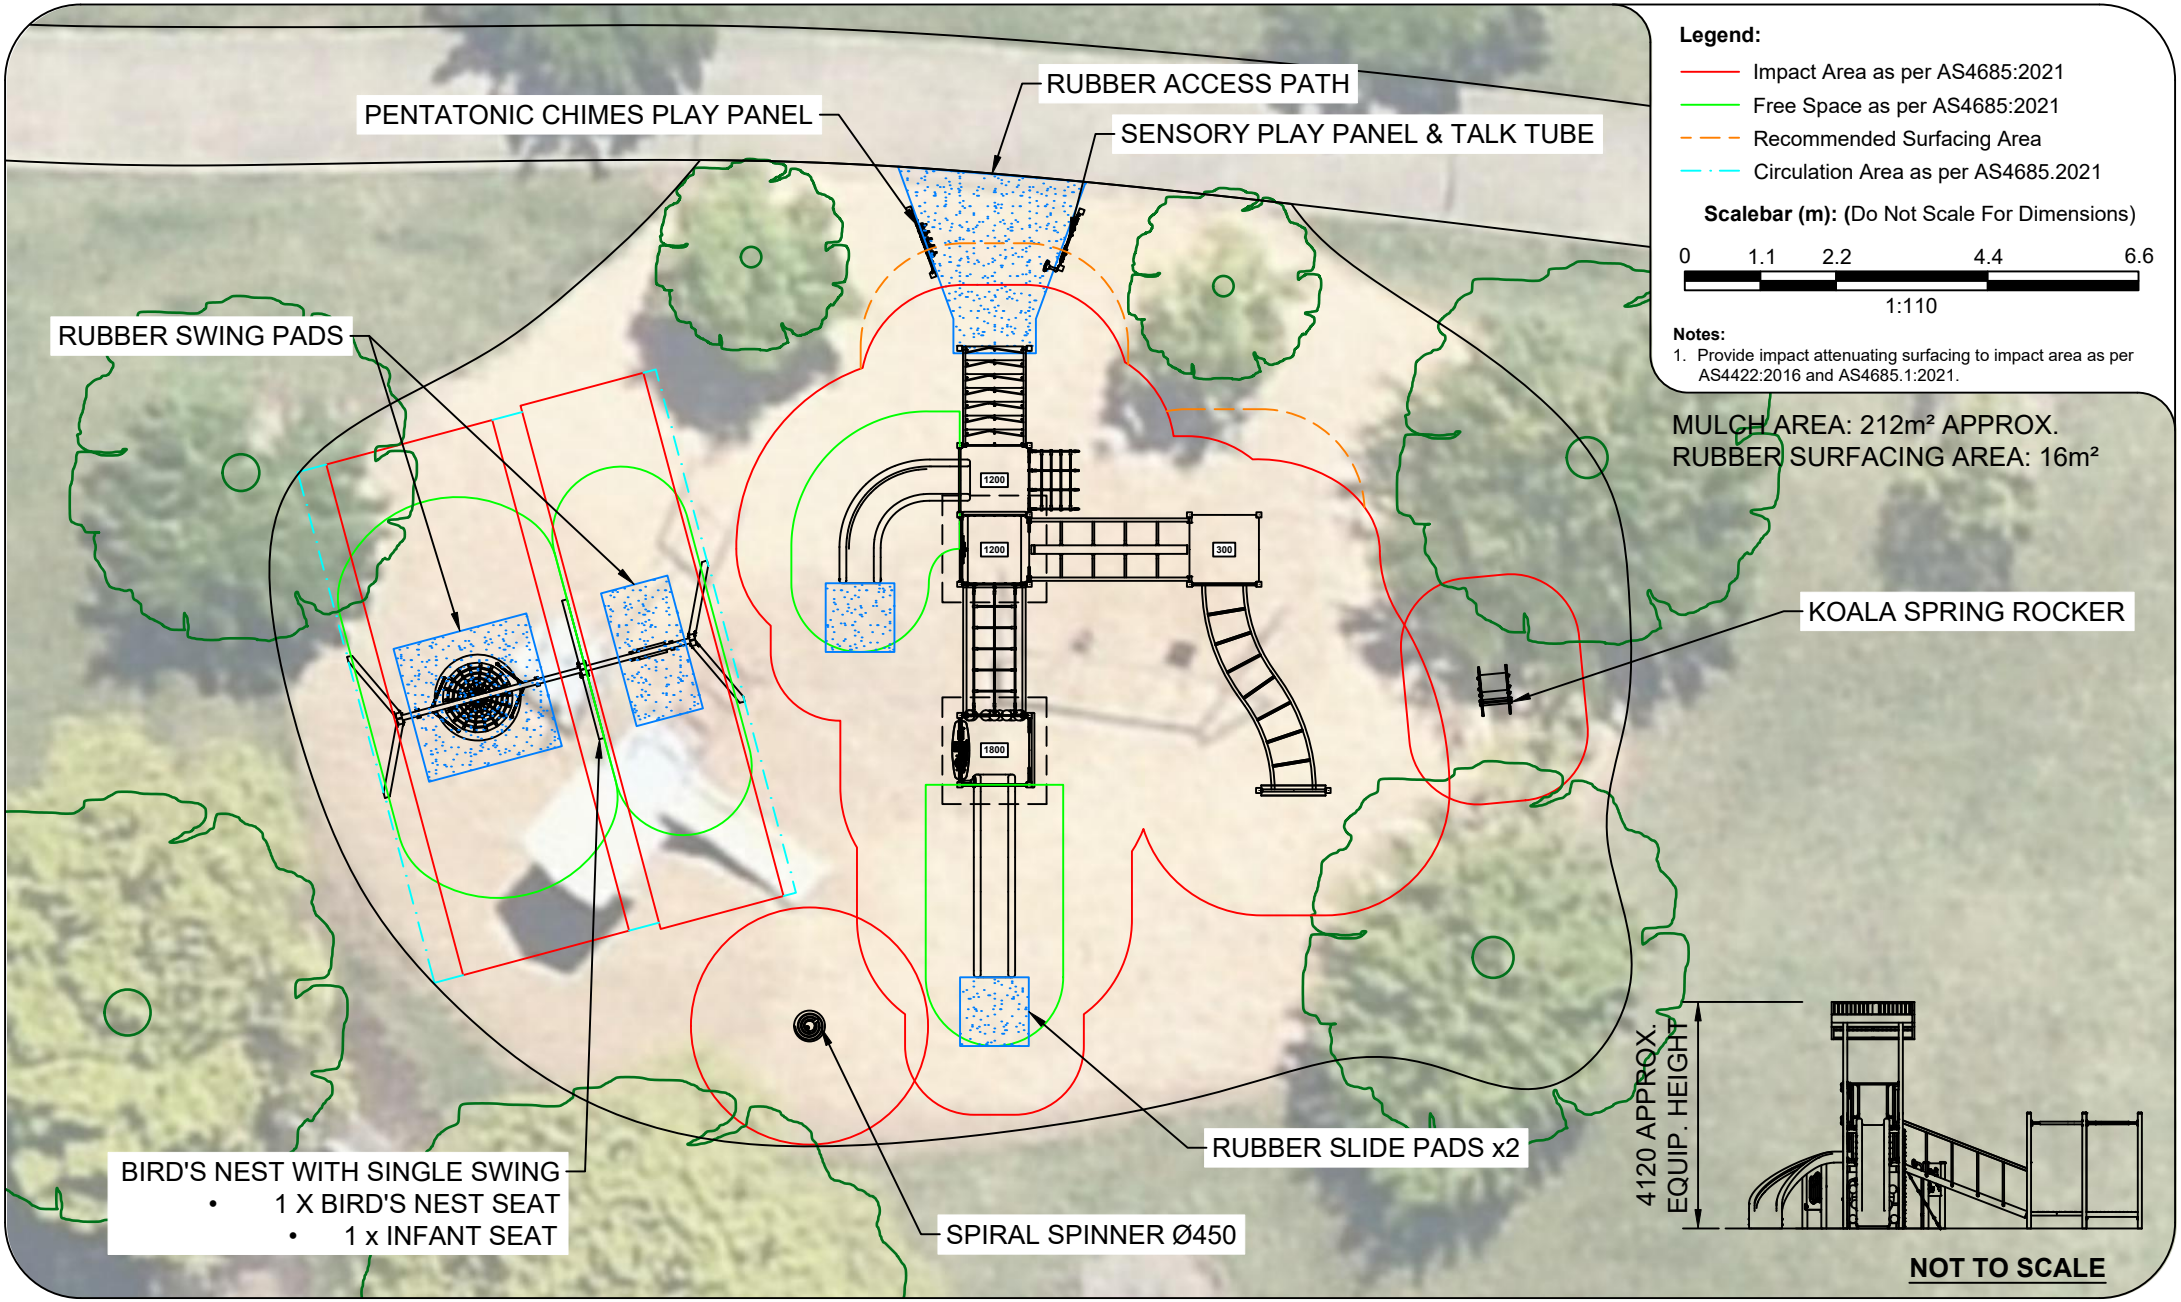
PENTATONIC CHIMES PLAY PANEL
RUBBER ACCESS PATH
SENSORY PLAY PANEL & TALK TUBE
RUBBER SWING PADS
KOALA SPRING ROCKER
BIRD'S NEST WITH SINGLE SWING
• 1 X BIRD'S NEST SEAT
• 1 x INFANT SEAT
SPIRAL SPINNER Ø450
RUBBER SLIDE PADS x2
1200
1200
300
1800
Legend:
Impact Area as per AS4685:2021
Free Space as per AS4685:2021
Recommended Surfacing Area
Circulation Area as per AS4685.2021
Scalebar (m): (Do Not Scale For Dimensions)
0 1.1 2.2 4.4 6.6
1:110
Notes:
1. Provide impact attenuating surfacing to impact area as per AS4422:2016 and AS4685.1:2021.
MULCH AREA: 212m² APPROX.
RUBBER SURFACING AREA: 16m²
4120 APPROX. EQUIP. HEIGHT
NOT TO SCALE