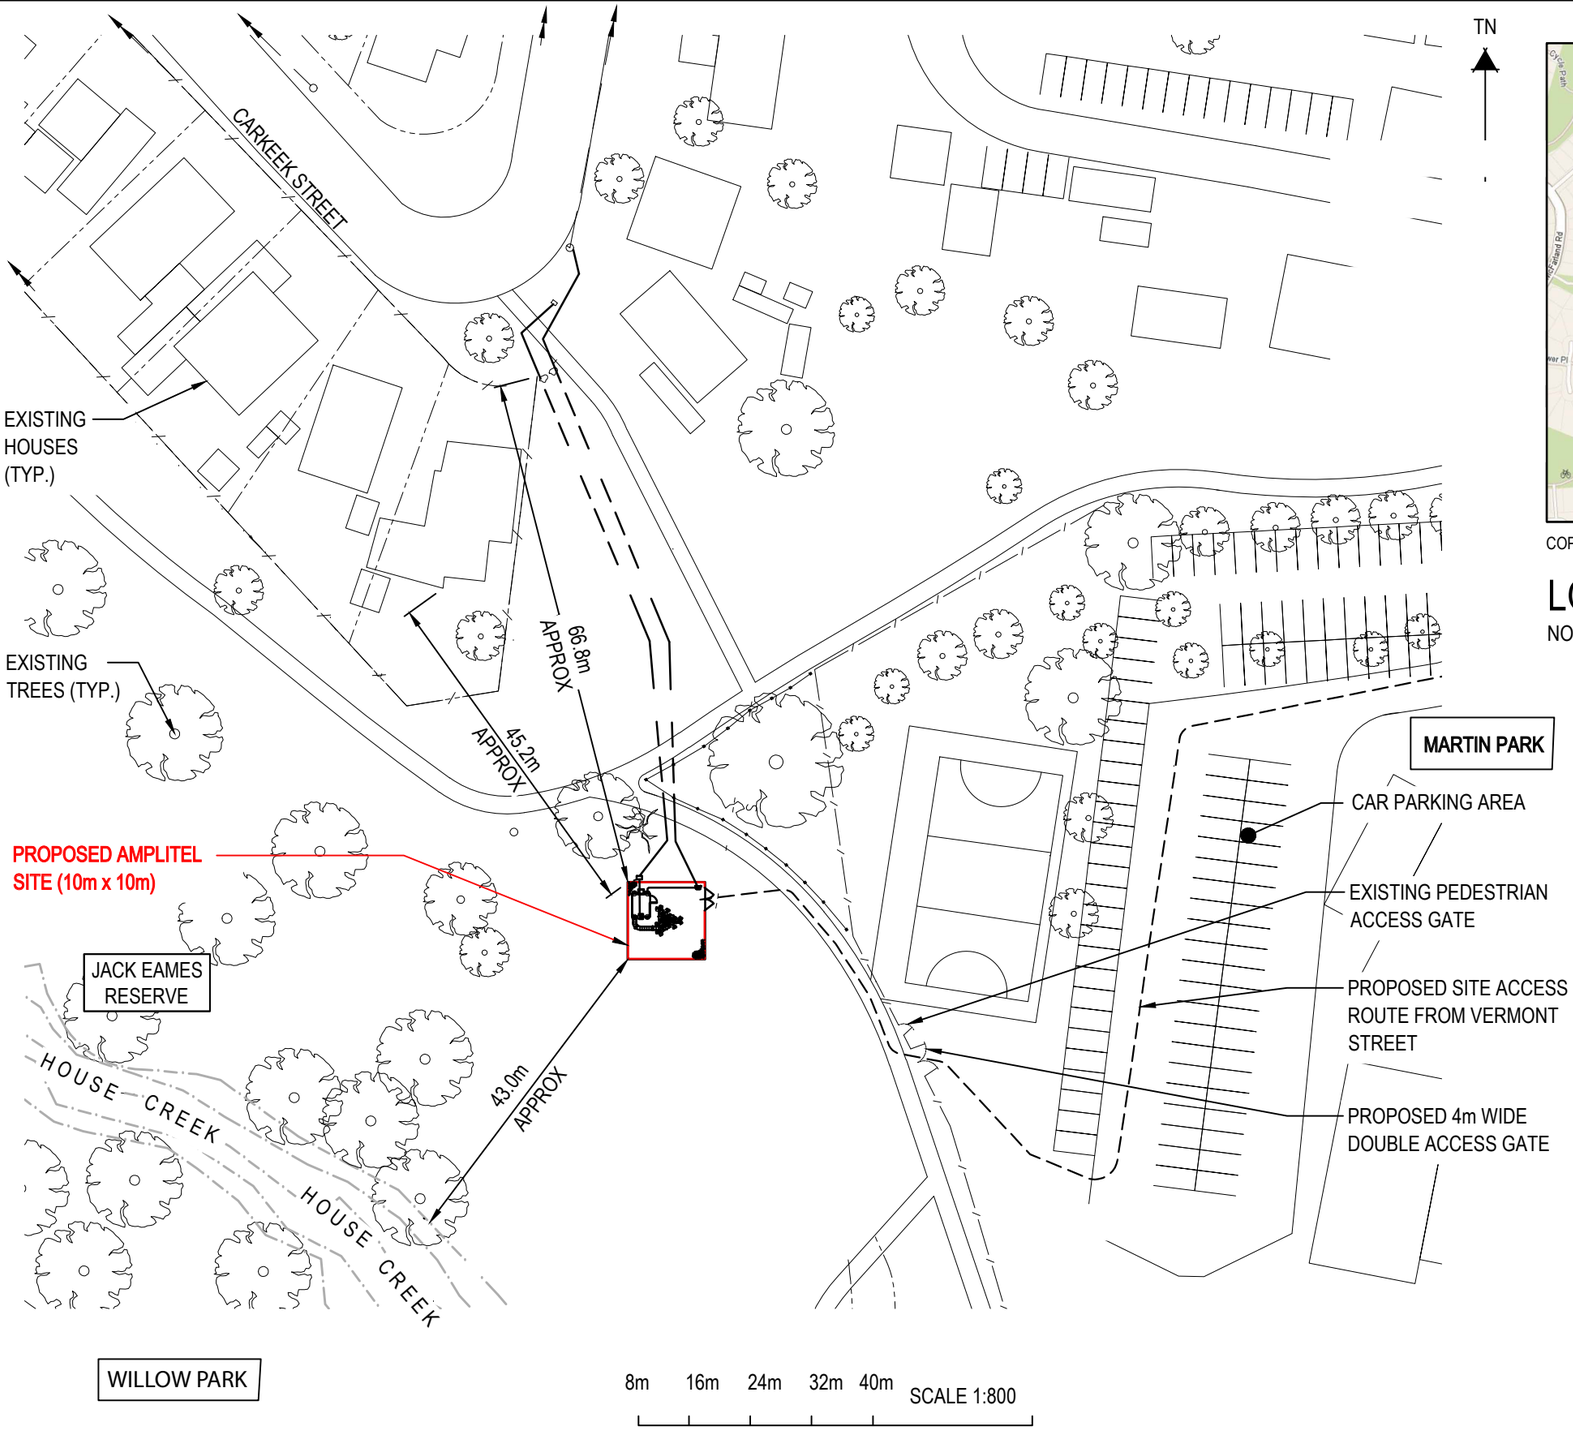

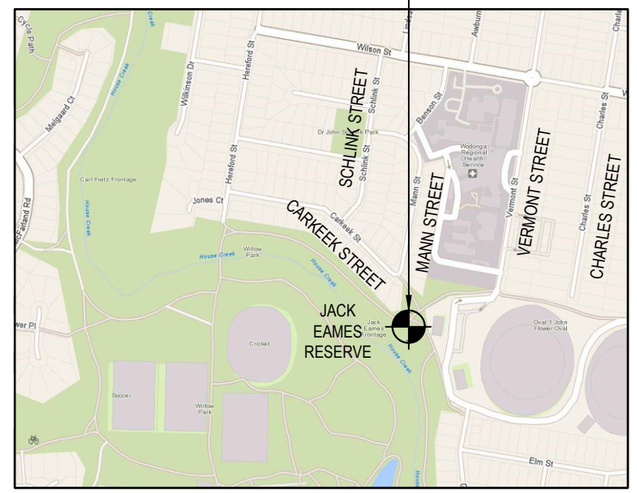

COPYRIGHT © WHEREIS® REGISTERED TRADEMARK OF SENSIS PTY LTD.

LOCALITY PLAN

NOT TO SCALE

SITE STRUCTURE CO-ORDINATES (GDA94)
GPS READING ACCURACY: ± 10m
CENTRE OF POLE

LATITUDE	-36.13395° (GDA 94)
LONGITUDE	146.87823° (GDA 94)

PROPERTY DESCRIPTION

CT : 09943 FOLIO: 605
SPI: LOT RES2 LP64130
LGA: WODONGA
COUNTY OF BOGONG